GREEN WOODLANDS BARN
SOUTH WALL BRACKET
SHOP DRAWING

Scale: $1\frac{1}{2}$" = 1'-0"

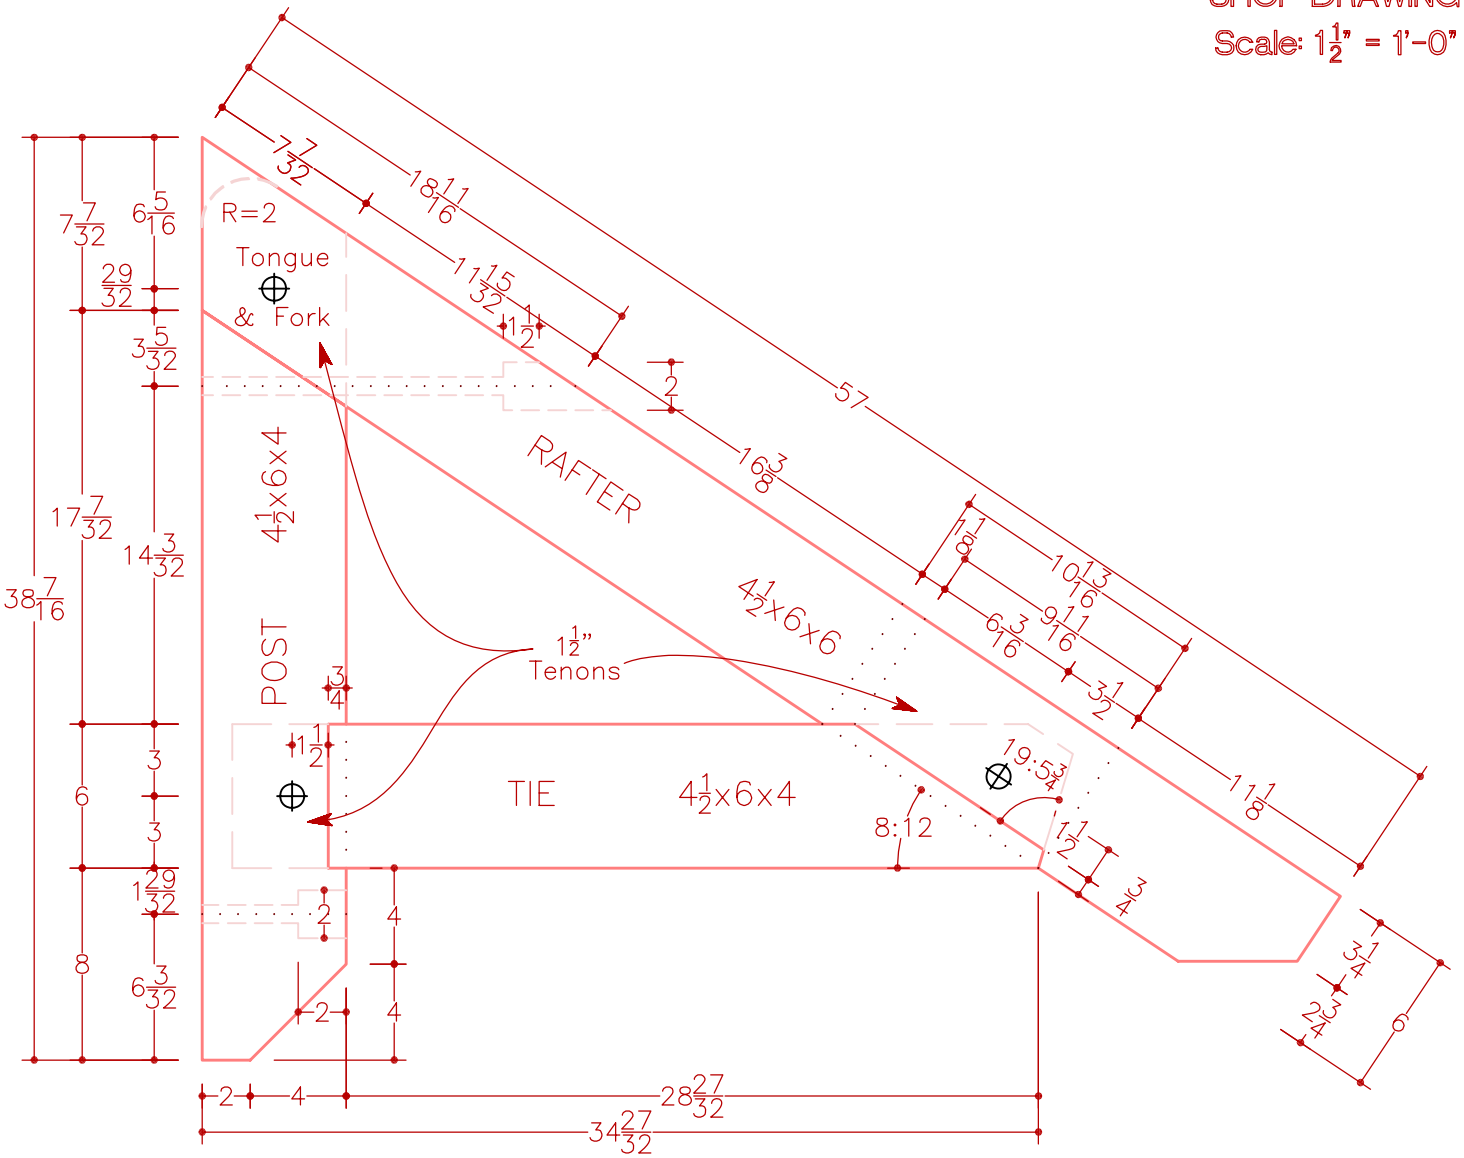

EML 10/29/06